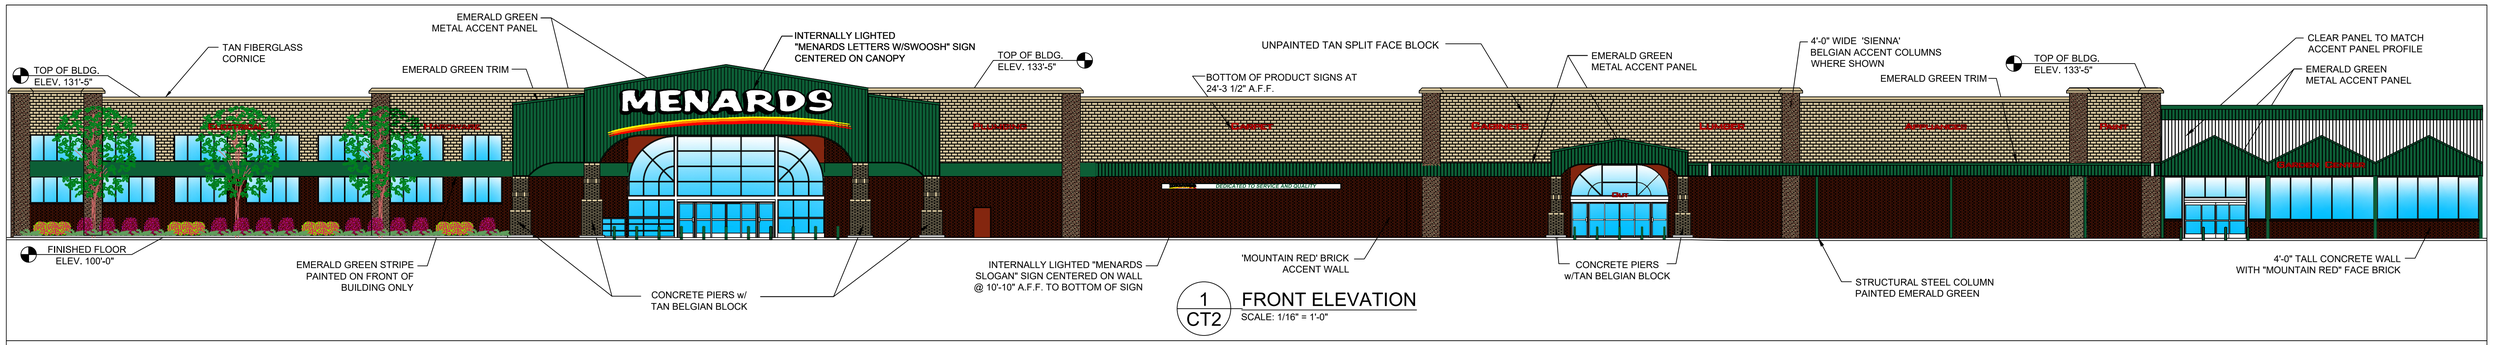

1 / CT2 FRONT ELEVATION
SCALE: 1/16" = 1'-0"

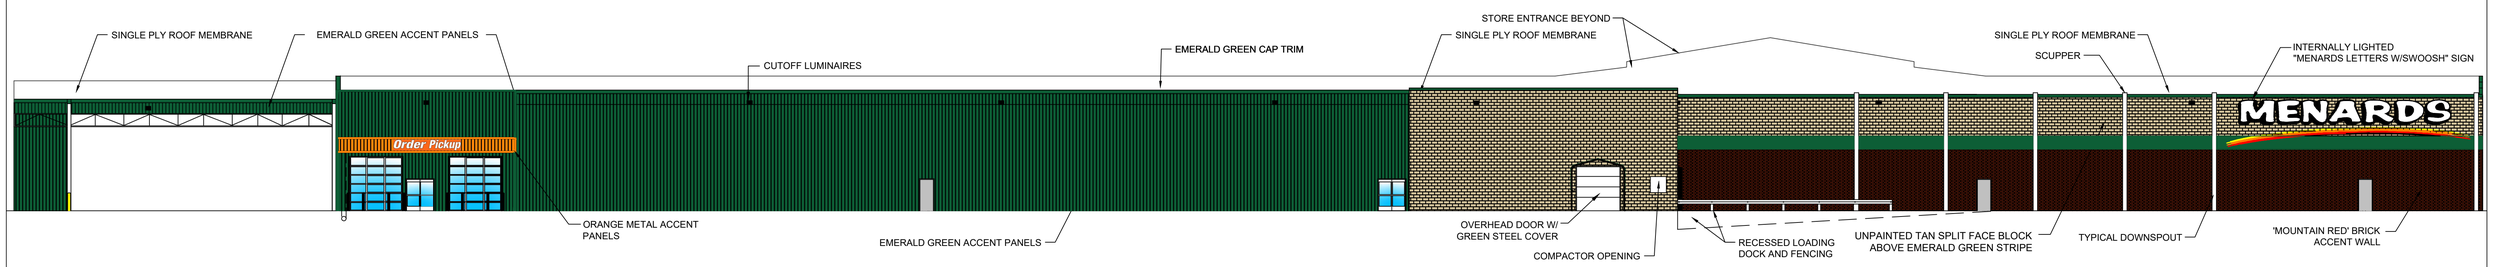

2 / CT2 REAR ELEVATION
SCALE: 1/16" = 1'-0"

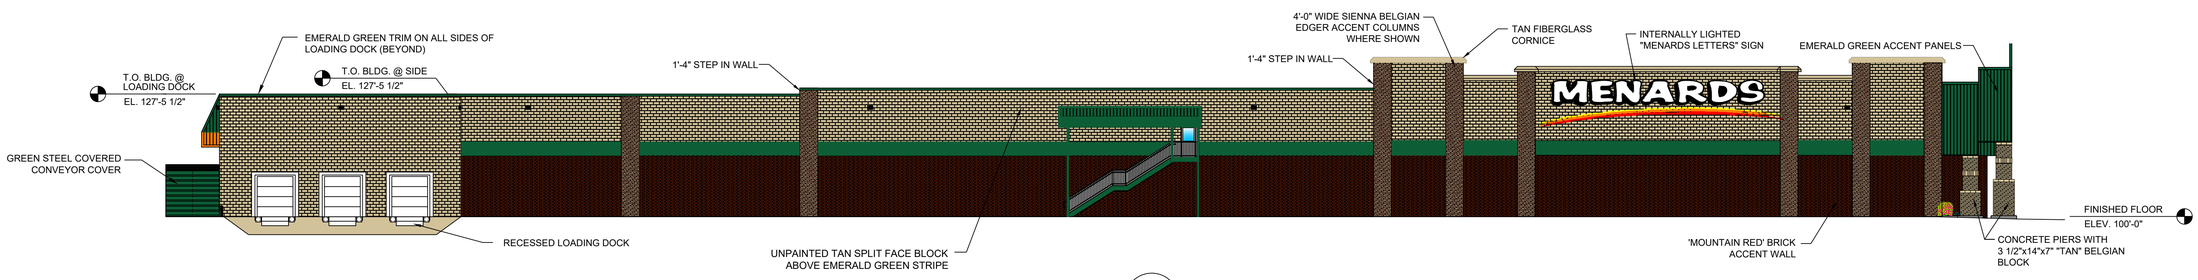

3 / CT2 LEFT ELEVATION
SCALE: 1/16" = 1'-0"

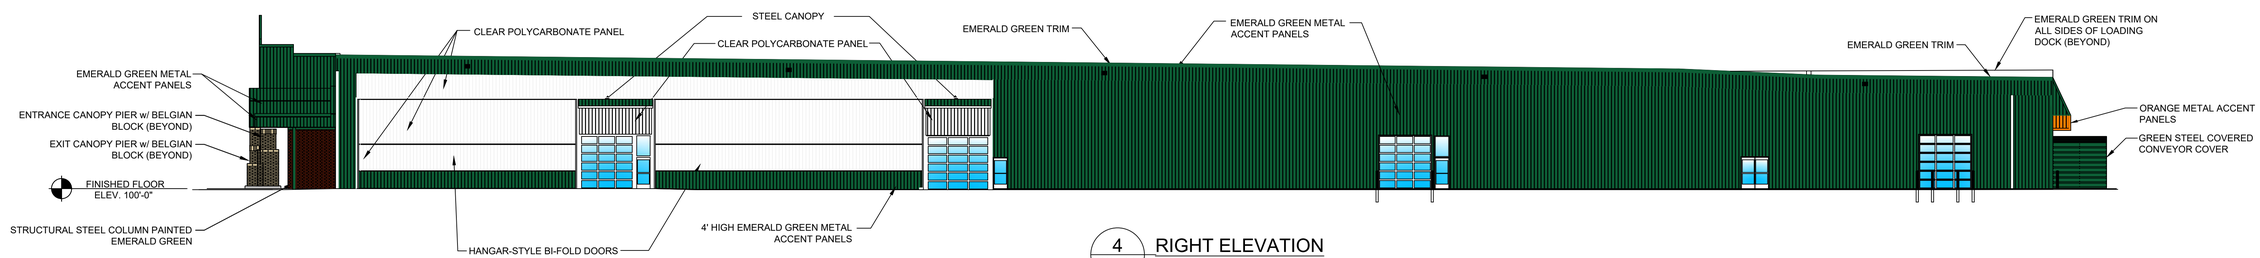

4 / CT2 RIGHT ELEVATION
SCALE: 1/16" = 1'-0"

Received
by City of Maplewood
on February 6, 2020

MENARDS
Maplewood, MN
Building Elevations
February 03, 2020
Scale: 1/16" = 1'-0" CT2