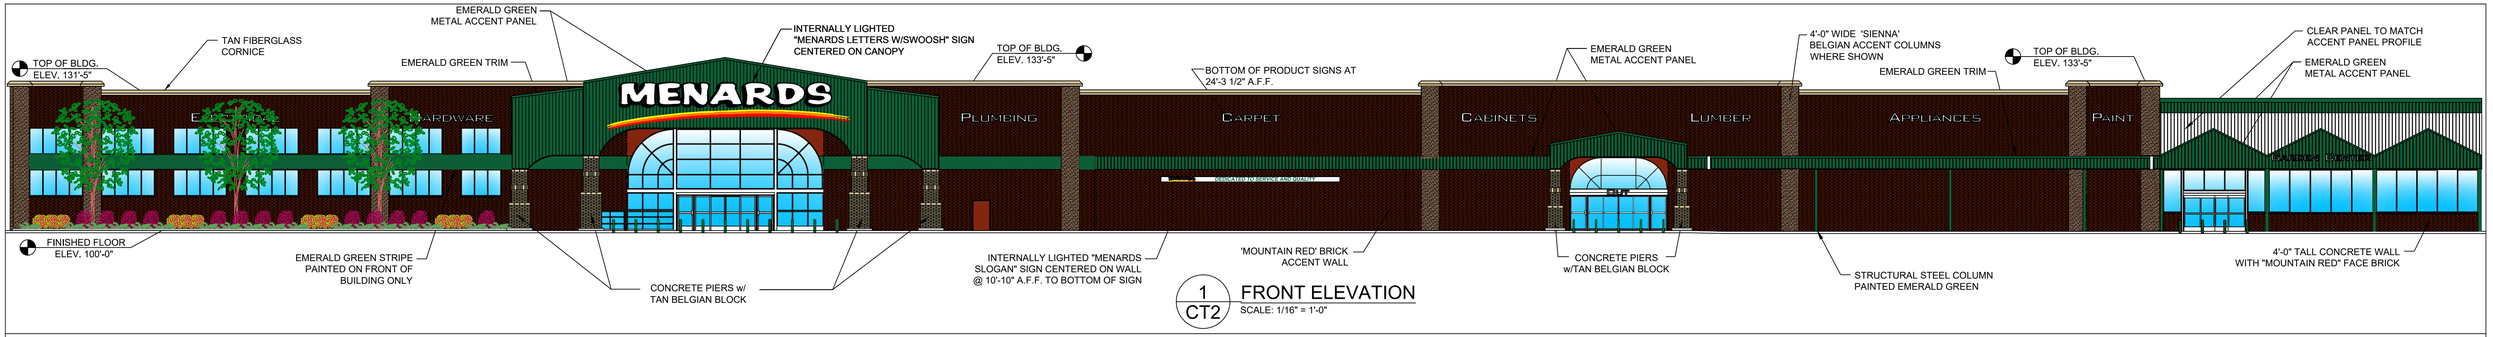

1 CT2 FRONT ELEVATION
SCALE: 1/16" = 1'-0"

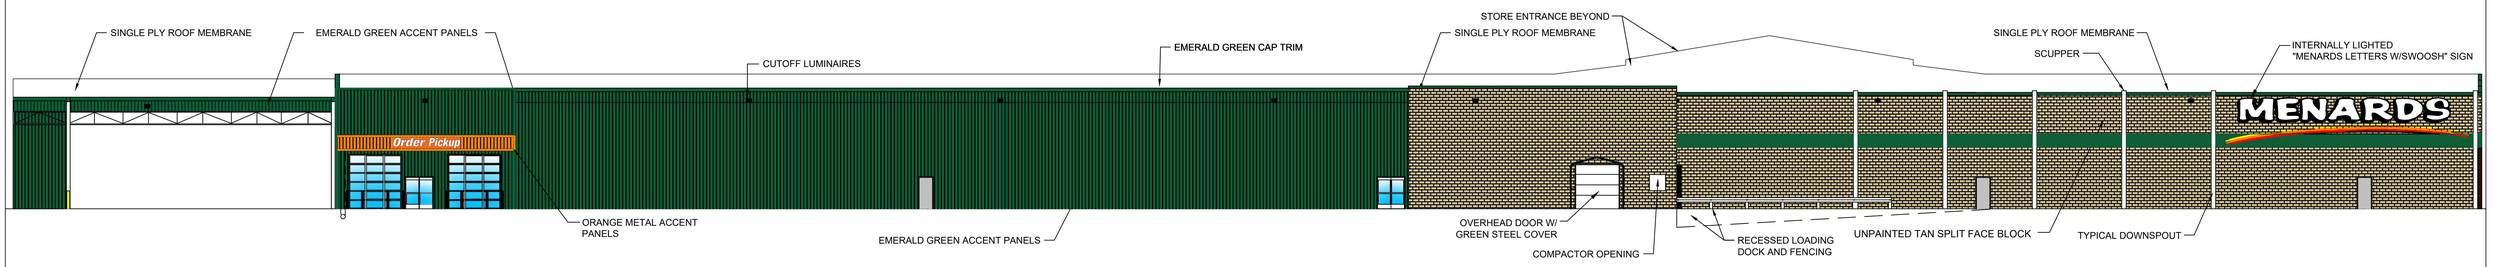

2 CT2 REAR ELEVATION
SCALE: 1/16" = 1'-0"

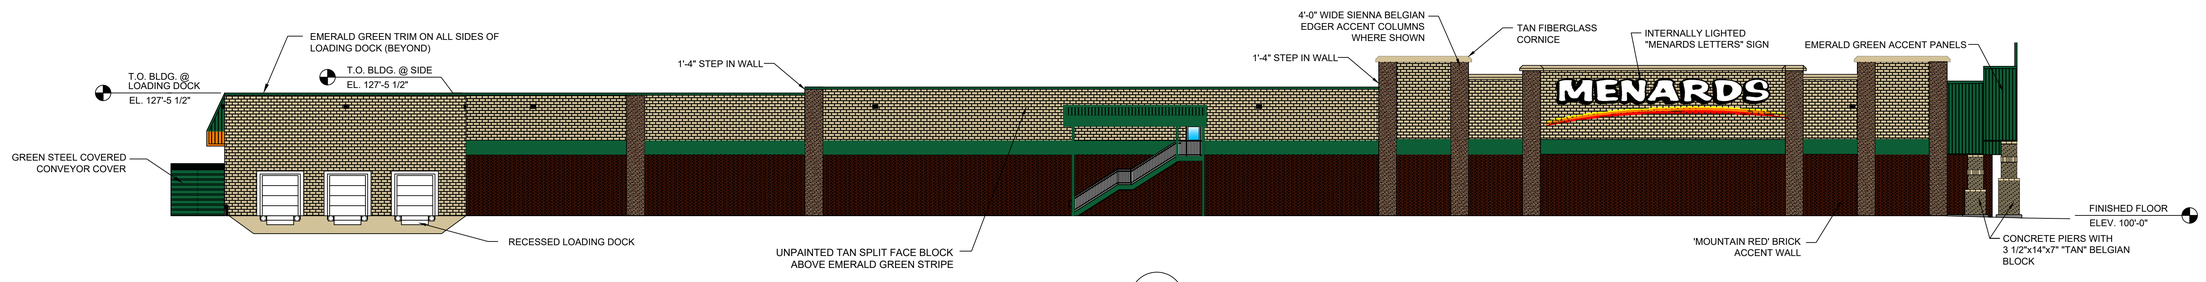

3 CT2 LEFT ELEVATION
SCALE: 1/16" = 1'-0"

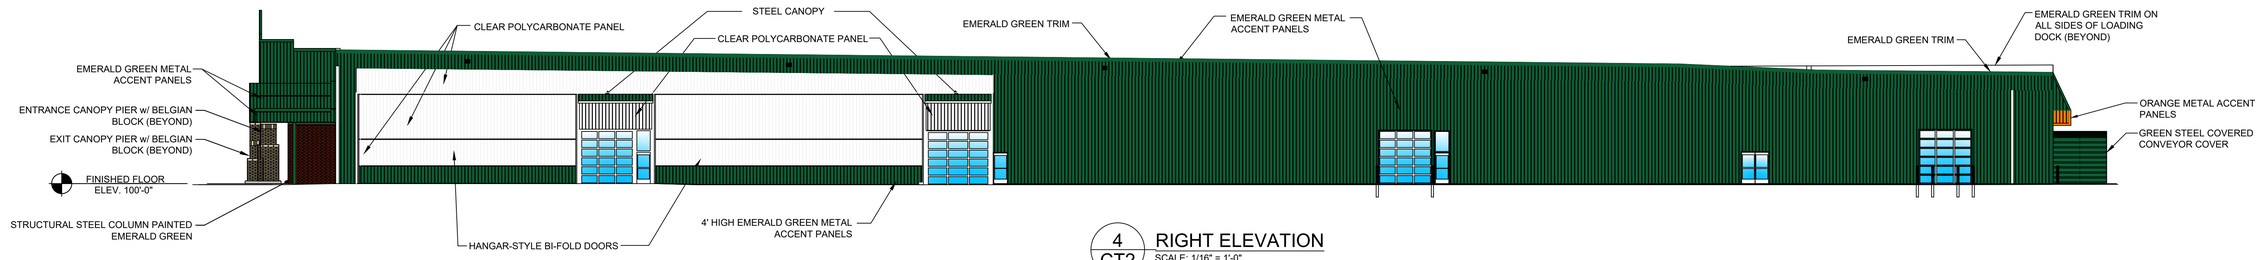

4 CT2 RIGHT ELEVATION
SCALE: 1/16" = 1'-0"

Received
by City of Maplewood
on March 17, 2020

MENARDS
Maplewood, MN
Building Elevations
March 17, 2020
Scale: 1/16" = 1'-0" CT2